Lawrence J. Schmahl Licensed Surveyor
7816 Harper Avenue • Downey, California 90241 • (213) 773-1675

MAP OF SURVEY

SCALE 1" = 30' NOVEMBER 1988

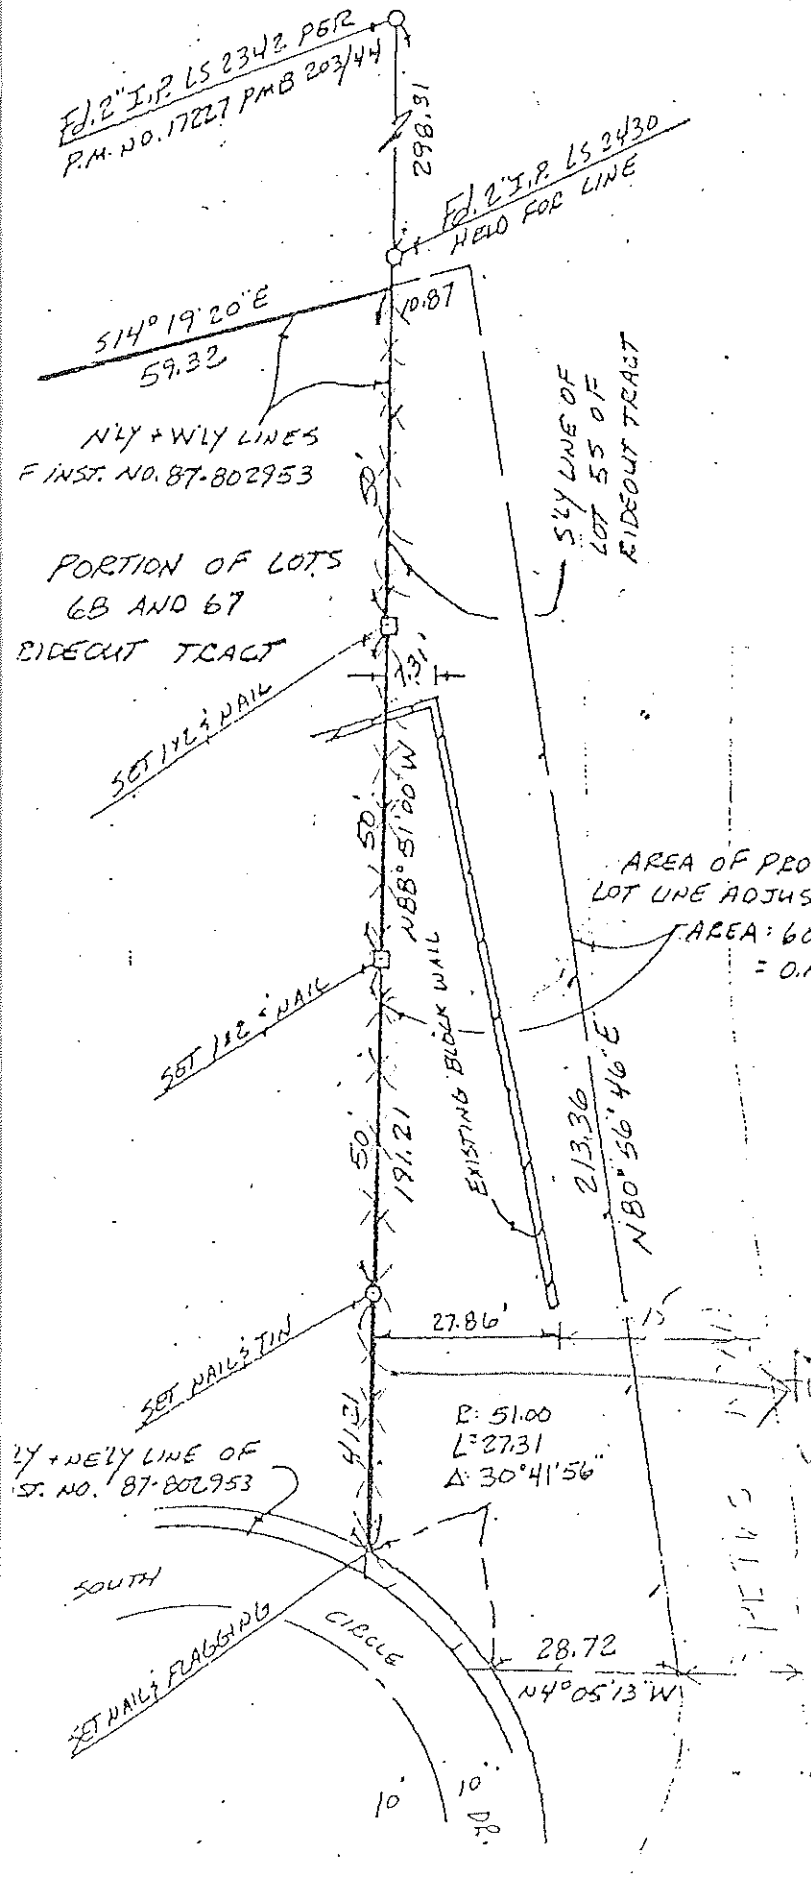

PORTIONS OF LOTS 59 AND 65 OF CITRUS GROVE HEIGHTS AS PER MAP RECORDED IN BOOK 22 PAGES 86 AND 87 OF MAPS AND A PORTION OF LOT 69 OF RIDEOUT TRACT AS RECORDED IN BOOK 1 PAGE 5 OF OFFICIAL RECORDS BOTH IN THE CITY OF WHITTIER, STATE OF CALIFORNIA AS FOUND IN THE OFFICE OF THE LOS ANGELES COUNTY RECORDER.

FOR: JOHN EGGEN
11518 SO. CIRCLE DR.
WHITTIER CA.

BY: Lawrence J. Schmahl
LS 5748

6681